ACCEPTABLE FOOTING TYPES

RCO SECTION 403.4

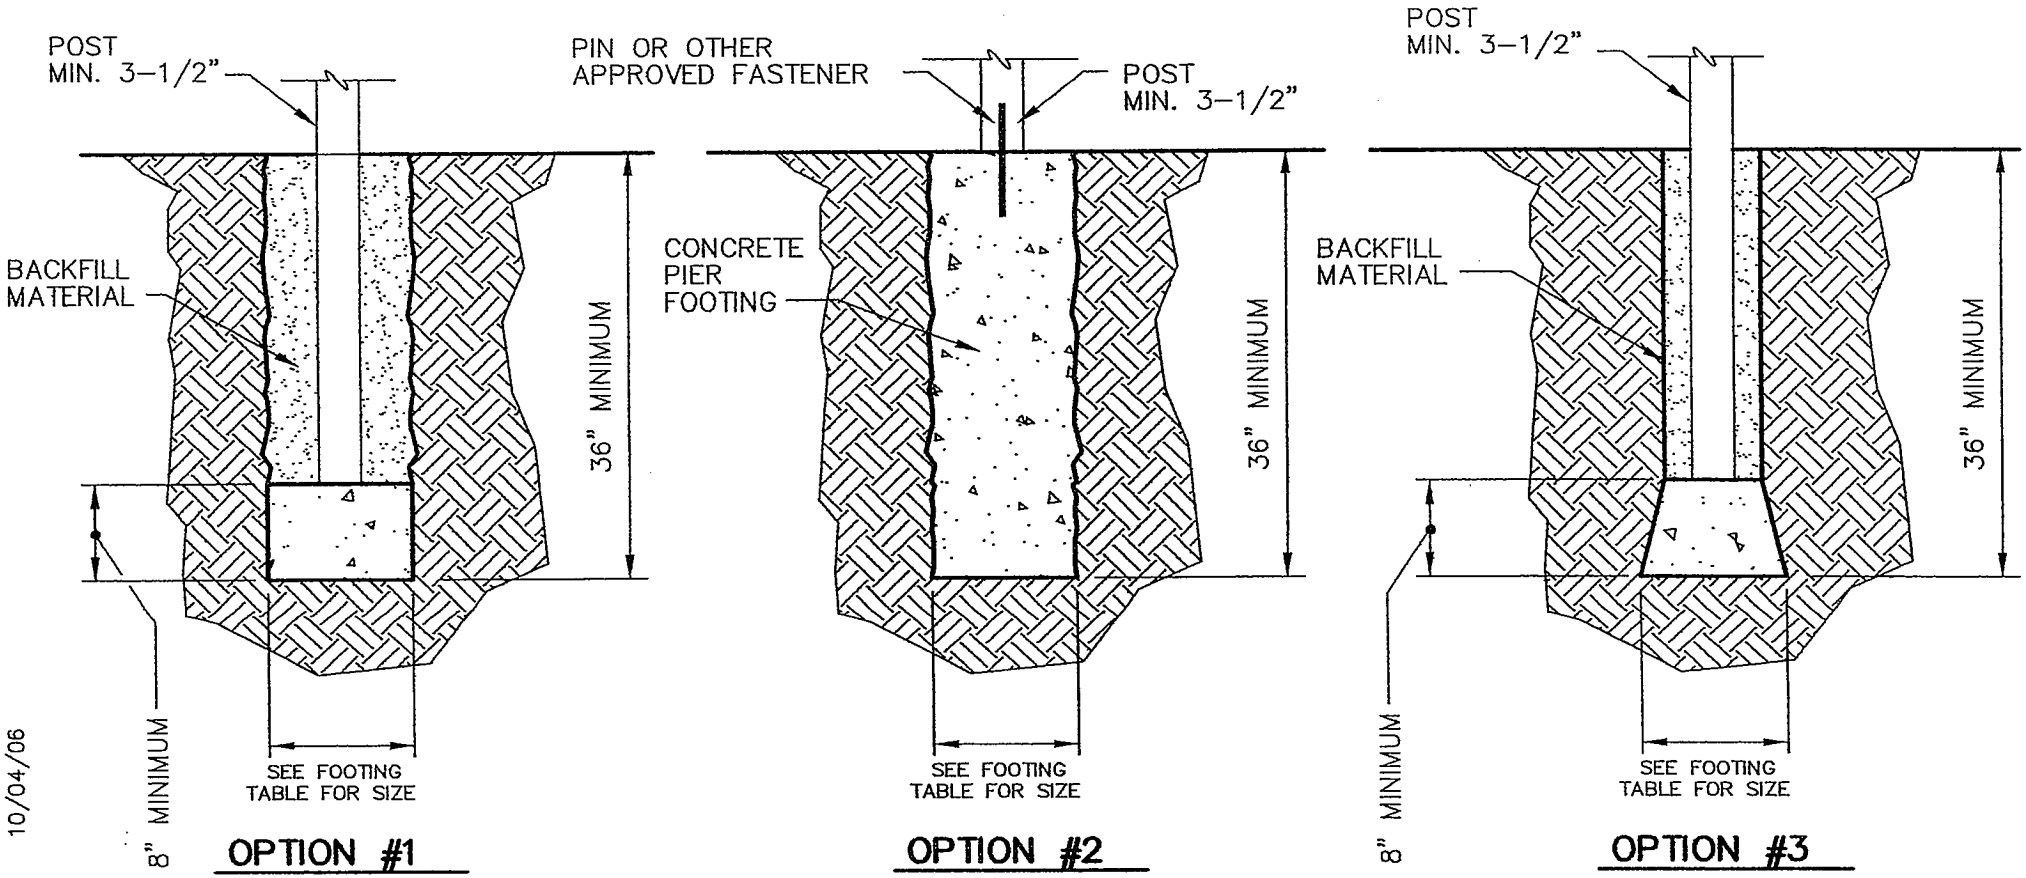

DECK–2.DWG 10/04/06